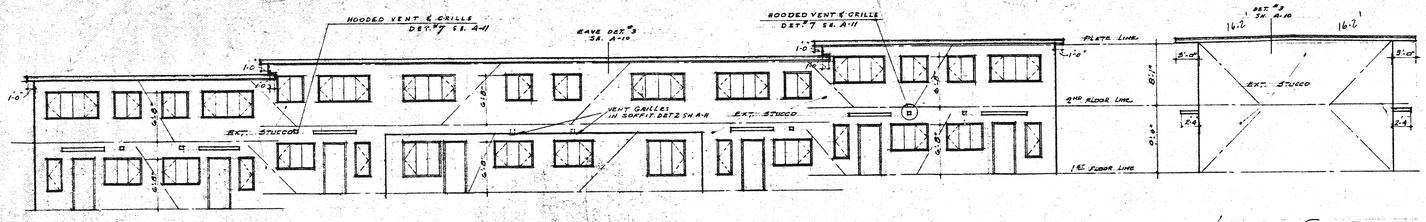

REAR ELEVATION
SCALE 1/8" = 1'-0"

LEFT SIDE ELEVATION
SCALE 1/8" = 1'-0"

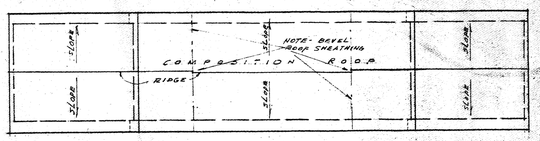

ROOF PLAN
SCALE 1/16" = 1'-0"

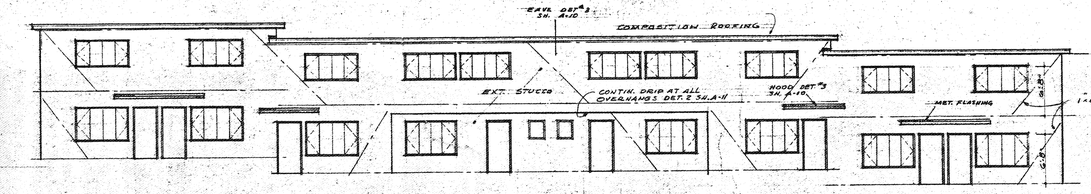

FRONT ELEVATION
SCALE 1/8" = 1'-0"

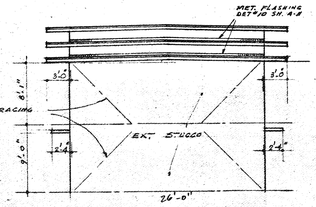

RIGHT SIDE ELEVATION
SCALE 1/8" = 1'-0"

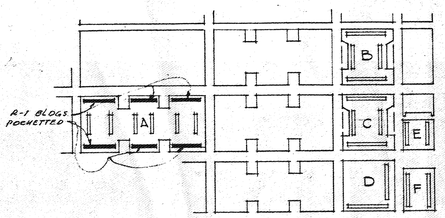

KEY PLAN
SCALE 1" = 300'

N

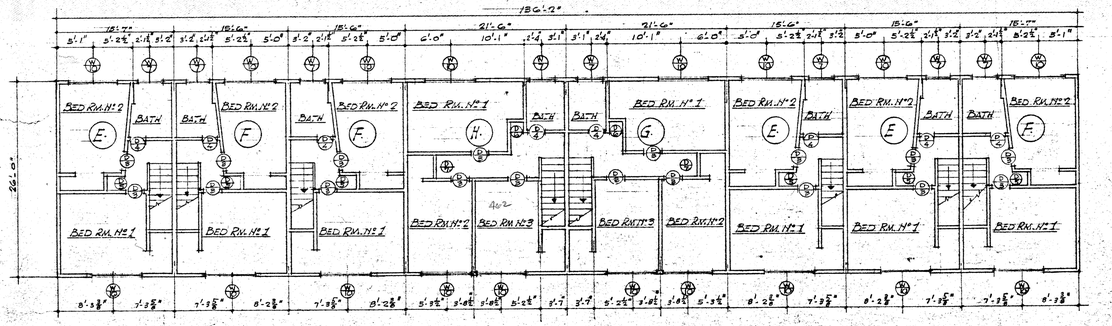

SECOND FLOOR PLAN
SCALE 1/8" = 1'-0"

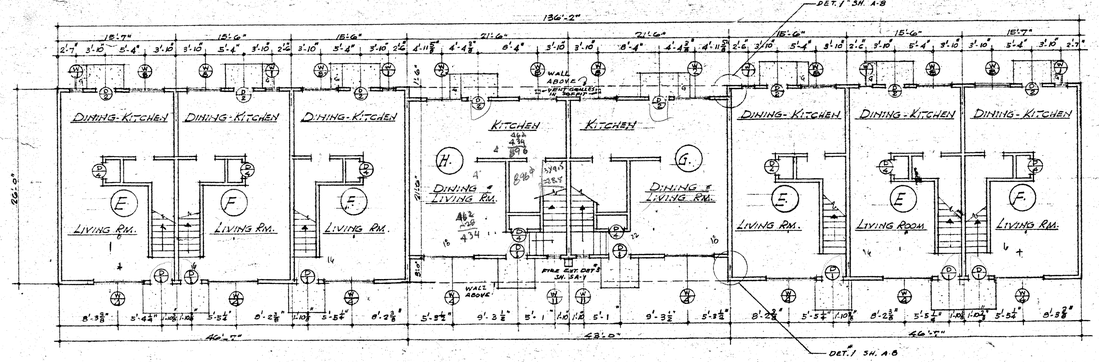

FIRST FLOOR PLAN
SCALE 1/8" = 1'-0"

WINDOW SCHEDULE

NO	TYPE	SIZE	REMARKS	DET.#
W-1	A & B	1'-8" x 4'-2"	31 x 51	
W-2	A & B	4'-8" x 4'-2"	46 x 51	
W-4	A	6'-8" x 4'-2"	46 x 51	
W-7	A & B	3'-4" x 3'-2"		
W-8	A & C	4'-8" x 3'-2"	18 x 39	
W-10	A	6'-8" x 3'-2"		
W-11	A	1'-8" x 2'-2"		

NOTE - SEE MASTER SCHEDULE SH. Nº A-10 FOR TYPES. SEE SPECS. FOR GLAZING.

DOOR SCHEDULE

NO	SIZE	THICK	REMARKS	DET.#
D-1	2'-10" x 6'-8"	1 3/8"		
D-1A	2'-8" x 6'-8"	1 3/8"		
D-3	2'-8" x 6'-8"	1 3/8"		
D-4	2'-4" x 6'-8"	1 3/8"		
D-5	1'-8" x 6'-8"	1 3/8"		
D-6	1'-6" x 6'-8"	1 3/8"		
D-7	2'-10" x 6'-8"	1 3/8"		

GENERAL NOTES

1. ELEVATIONS NOT TO SCALE AS TO FLOOR ELEVATIONS
2. SEE GRADING PLANS FOR FIRST FLOOR ELEVATIONS
3. SEE FOUNDATION PLANS FOR ELEVATIONS BELOW FIRST FLOOR.
4. SEE BLOCK PLANS FOR WALKS & NO. OF STEPS AT EACH ENTRANCE.
5. SEE UNIT PLANS FOR INTERIOR DEVELOPMENT.

R-1 BLDGS. Nº 1-2-3-10-11-12

RANCHO SAN PEDRO EXT. CAL 4-17

NICOLA GIULI
CHAIRMAN OF THE COMMISSION

HOUSING AUTHORITY OF THE
CITY OF LOS ANGELES CALIF.
1401 EAST FIRST STREET

HOWARD E. HOLTZENDORF
EXECUTIVE DIRECTOR

NICHOLAS CIRINO
DEVELOPMENT DIRECTOR

APPROVED BY
EXECUTIVE DIRECTOR

DRAWN BY	CHECKED BY	DATE
		10-8-51

ARMAND MONACO	3021 WAVERLY DR.	LA. 39	ARCHITECT
JOSEPH BONADIMAN	6167 ANAHEIM-TELEGRAPH RD.	LA. 22	CIVIL ENGINEER
D.W. OTT	542 S. BROADWAY	LA 13	MECHANICAL ENGINEER
CLAYTON GIBBS	542 S. BROADWAY	LA 13	ELECTRICAL ENGINEER
FRED BARLOW JR	3441 W. 1 ST.	LA 4	LANDSCAPE ARCHITECT

BUILDING TYPE R-1 ARCHITECTURAL
PLANS & ELEVATIONS

SERIES A

SHEET Nº 1 OF 27 SHEETS